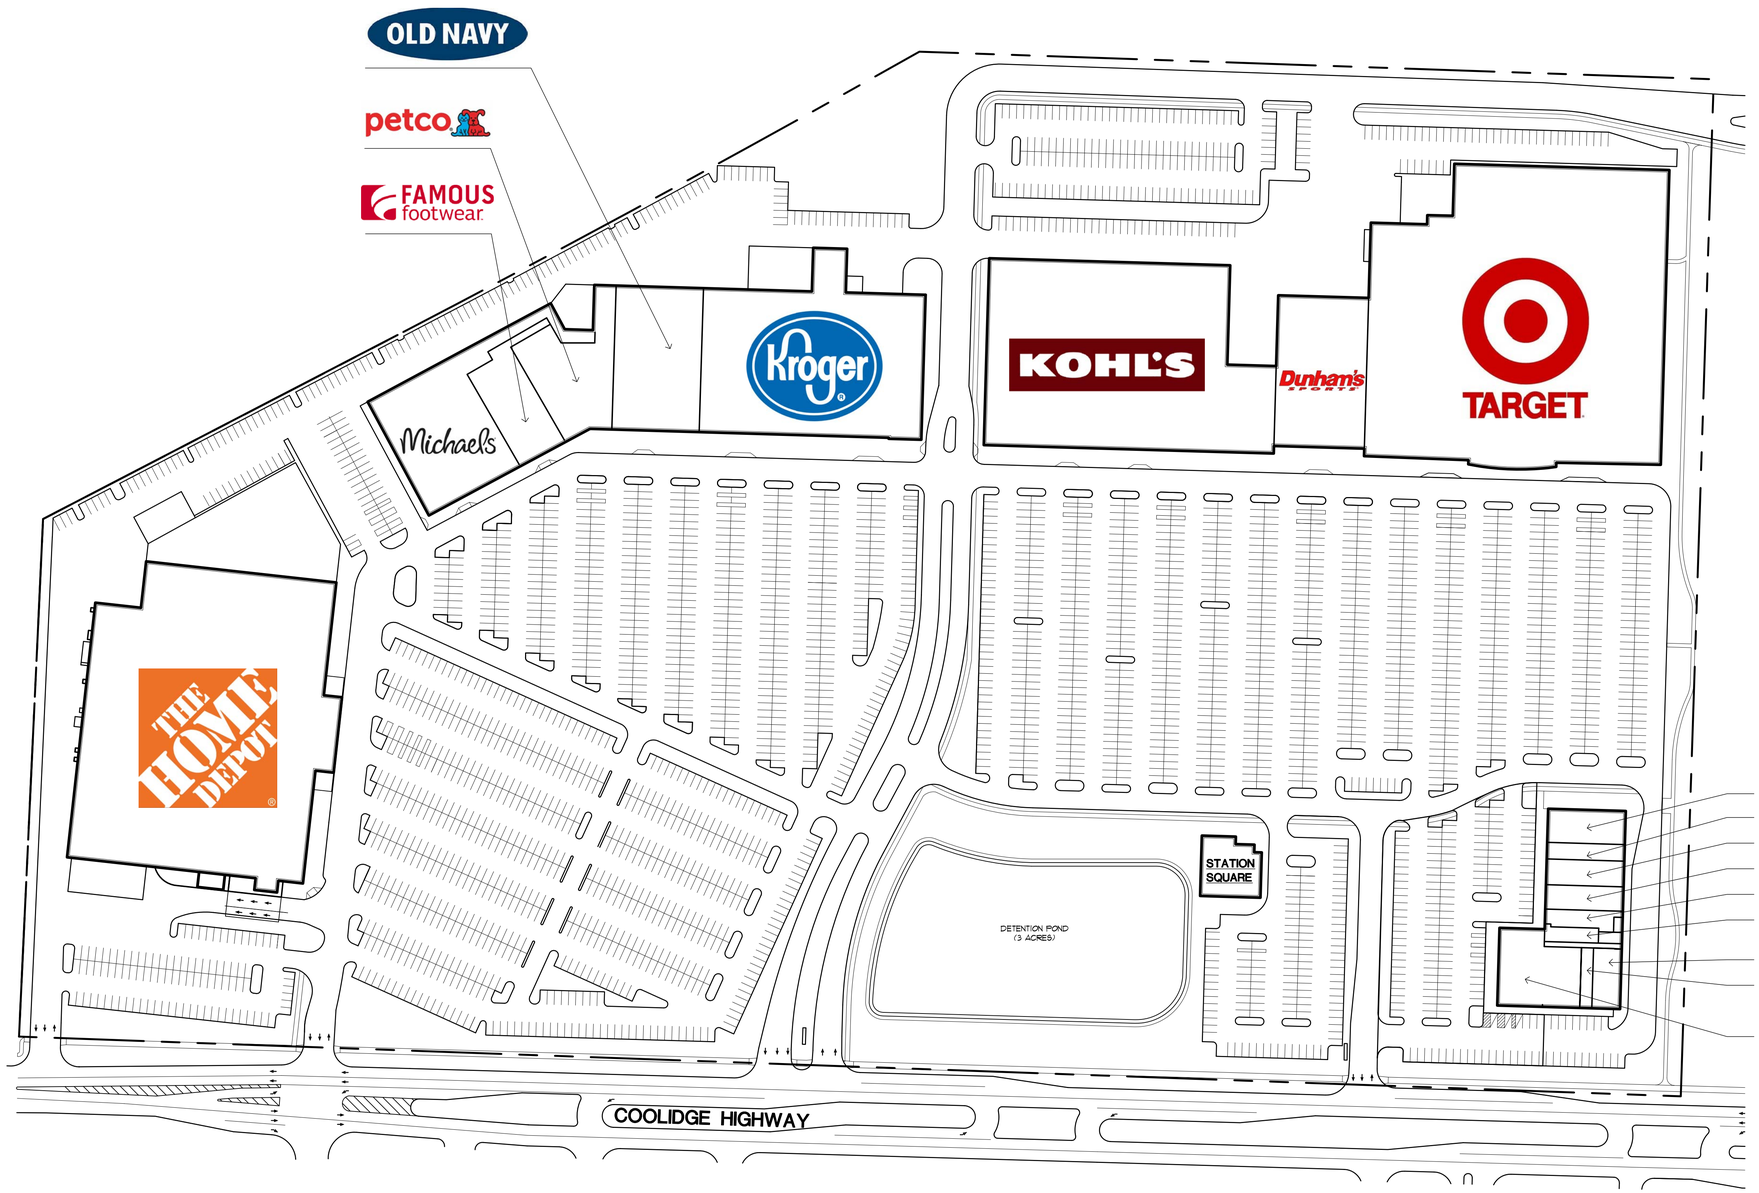


NOTE:
THE ATTACHED SITE PLAN CONTAINS A GENERAL LAYOUT OF THE SHOPPING CENTER AND SHALL NOT BE DEEMED TO BE A WARRANTY, REPRESENTATION OR AGREEMENT ON THE PARTS OF THE LANDLORD THAT THE SHOPPING CENTER IS OR WILL BE EXACTLY AS INDICATED ON SAID SITE PLAN.

## SITE PLAN

SCALE: 1"=100'-0"

© COPYRIGHT 2008 ROGVOY ARCHITECTS, P.C.

issued for:
OWNER REVIEW: 28 FEB. 19

project:

*Midtown Square*

(SWC) Coolidge and Maple Road
Troy, Michigan

ROGVOY
ARCHITECTS

32500 TELEGRAPH ROAD
SUITE 250
BINGHAM FARMS, MICHIGAN
48025-2404

PH 248.540.7700 FX 248.540.2710
ARCHITECTS@ROGVOY.COM

drawing:

Merchandising Site Plan

DO NOT SCALE DRAWING

issue date: 28 FEB. 19
drawn: KS
checked: MD
approved: MD

file number: 02141

sheet:

MP-1